

Command= 210-

Point#, Start#-End# or G#= 1-479

Bearing	Distance	Elev	Descrip	Pnt.	Northing	Easting	Type
-----08-28-2023-----07:11:56-----D:...\BMFOURTH							
			SETPK	1	4337.7624	5302.5388	OCC
			SETHUB	2	4446.6549	5119.2060	TRA
			SETHUB	3	4836.4504	4836.4012	TRA
			FNDDHGB	4	4675.0692	4602.3829	TRA
			SETTKROO	5	4741.4202	4422.8169	TRA
			SETHUB	6	4786.9687	4239.1277	TRA
			SETHUB	7	4821.0630	4039.9223	TRA
			SETHUB	8	4657.4963	3893.3241	TRA
			SETNLROO	9	4700.2933	3667.3995	TRA
			SETHUB	10	5006.7546	3521.8998	TRA
			SETHUB	11	5220.1819	3491.2662	TRA
			SETHUB	12	5425.9094	3433.0913	TRA
			SETHUB	13	5798.1958	3484.0454	TRA
			SETHUB	14	5959.5933	3530.7275	TRA
			SETHUB	15	6207.4661	3604.2066	TRA
			SETNLROO	16	6146.5423	3804.4512	TRA
			SETHUB	17	6069.7383	4080.6272	TRA
			DHCONCBN	18	5972.6129	4299.2393	TRA
			SETNLROO	19	5899.3450	4508.9879	TRA
			SETHUB	20	5823.4109	4955.8172	TRA
			SETHUB	21	5435.0658	5592.1313	TRA
			SETHUB	22	4775.3385	5475.0994	TRA
			fnddh	23	4472.9382	5036.1662	SS
			FNDDHEND	24	4417.2396	5175.7639	SS
			ENDFNC	25	4413.5385	5183.4419	SS
			ENDWLLFN	26	4417.7932	5197.3888	SS
			ENDWLL	27	4402.3137	5240.3778	SS
			CLWLL	28	4635.6207	4635.9622	SS
			FNCONGND	29	4657.4287	4645.1982	SS
			FNCONGND	30	4618.8169	4737.8192	SS
			CLWLL	31	4597.4017	4730.3180	SS
			BASEFNCP	32	4579.2070	4833.4838	SS
			CLWLL	33	4546.1724	4855.4141	SS
			FDIPIN	34	4510.4998	4945.2973	SS
			<WLL	35	4529.0864	4899.2313	SS
			FNCTRLIN	36	4532.2925	4947.1404	SS
			FNCTRLIN	37	4504.8773	5012.7447	SS
			FNDIPINT	38	4999.8129	5000.7952	SS
			FNDHUB<F	39	5033.1948	5006.5448	SS
			ENDREMWL	40	5006.1068	4963.9425	SS
			BASEFNCP	41	5031.0515	4888.9836	SS
			FNDIP	42	5059.0707	4789.2443	SS
			FNDIPCOR	43	5065.3149	4767.0197	SS
			REMWLFN	44	5042.8233	4759.3147	SS
			FNC	45	4970.5157	4728.2983	SS
			FNDDHGB	46	4934.4614	4711.6849	SS

JOB #15 198JACQUES [479]

Bearing	Distance	Elev	Descrip	Pnt.	Northing	Easting	Type
-----08-28-2023-----07:11:56-----D:...\BMFOURTH							
			REMWWLFC	47	4876.0803	4688.9126	SS
			REMWWLFC	48	4767.6449	4641.4574	SS
			CLBERM	49	4726.1100	4543.5733	SS
			INTWLL	50	4680.9374	4525.5667	SS
			CLWLL	51	4653.6708	4591.6483	SS
			CLWLL	52	4764.5345	4314.3320	SS
			WLINTTRE	53	4736.3641	4385.1043	SS
			FNDDH	54	4797.4886	4239.0812	SS
			ENDWLL	55	4819.9714	4182.3530	SS
			FNC6	56	4898.3976	3987.8532	SS
			FNDDH	57	4876.4724	4048.8242	SS
			INTWLL	58	4875.0430	4052.4292	SS
			CLWLL	59	4847.8175	4044.8799	SS
			CLWLL	60	4844.8761	4118.6601	SS
			CORWLL	61	4569.1290	3753.6979	SS
			FNC	62	4662.8895	3770.2822	SS
			FNDDHEND	63	5086.2036	3511.4755	SS
			ENDTREES	64	5044.8903	3576.4394	SS
			CLGASCLE	65	4899.3579	3572.3826	SS
			30HEMFC	66	5342.6673	3426.2745	SS
			FNDIPIN	67	5266.8177	3415.6394	SS
			FNDDHCOR	68	5131.5528	3397.8913	SS
			HEMFCBLZ	69	5562.3310	3448.0565	SS
			HEMFCBLZ	70	5421.3841	3431.8217	SS
			WHPINBLZ	71	5879.6844	3485.4103	SS
			FALLPOST	72	5815.8960	3477.2218	SS
			FALLPOST	73	5730.3304	3468.4244	SS
			FALLPOST	74	6066.5796	3503.0438	SS
			PNFCBLZ	75	5965.9782	3489.5596	SS
			FDTK6"WB	76	6203.3808	3616.7901	SS
			FDTK6"HM	77	6206.7437	3597.3244	SS
			FNDIP	78	6196.6485	3516.9547	SS
			L4.6FNC	79	6200.0399	3531.5351	SS
			FDTK25WP	80	6148.3517	3780.0683	SS
			IPINENDW	81	6144.7122	3797.0852	SS
			FNDDHEND	82	6073.7416	4016.1213	SS
			FNDSTKCL	83	5984.9606	4277.4439	SS
			FNC	84	5895.5687	4507.6688	SS
			APPROXFN	85	5887.4115	4528.6498	SS
			FNCPOST	86	5839.6822	4649.6092	SS
			FNCPOST	87	5743.6792	4892.5879	SS
			FNDIP	88	5718.9156	4956.8076	SS
			FNDIP	89	5572.5800	5346.5799	SS
			FNDIPIN	90	4366.4968	5298.2685	SS
			FNDDHGB	91	4385.9747	5303.3966	SS
				92	5734.9980	4915.1009	TRA
			BASEPOST	93	5733.1320	4914.3813	TRA
				96	4961.5867	3543.3443	TRA
				97	4952.5532	3547.6332	TRA
				98	4878.1287	3582.9680	INT
				99	4940.7307	3623.9423	INT
				100	6196.6515	3516.9512	
				101	6207.3412	3597.0107	TRA
				102	6204.0654	3616.5175	TRA
				103	6148.3682	3779.9895	TRA
				104	6144.7517	3797.1016	TRA
				105	6073.7764	4016.2130	TRA
				106	5972.6910	4299.3811	TRA

JOB #15 198JACQUES [479]

Bearing	Distance	Elev	Descrip	Pnt.	Northing	Easting	Type
-----08-28-2023-----07:11:56-----D:...\BMFOURTH							
				107	5827.4262	4683.5543	TRA
				108	5718.9156	4956.8076	TRA
				109	5572.6458	5346.0095	TRA
				110	5574.8629	5526.0458	TRA
				111	5773.6877	5504.3968	TRA
				112	5994.7549	4962.5156	TRA
				113	6140.0335	4408.9105	TRA
				114	6226.8608	3413.9290	TRA
				115	6232.1885	3362.7556	TRA
				116	6252.9264	3273.8214	TRA
				117	6312.6614	3054.7702	TRA
				118	6332.7983	3000.3355	TRA
				119	6269.9406	2988.4047	TRA
				120	6328.8647	2856.5960	TRA
				121	7602.3076	3965.5357	TRA
				122	7573.2103	4021.7855	TRA
				123	7522.2935	4120.2159	TRA
				124	7470.9852	4275.5726	TRA
				125	7471.8689	4371.9585	TRA
				126	7437.9132	4604.4318	TRA
				127	7617.0789	4660.5207	TRA
				128	7462.5412	5088.3985	TRA
				129	7118.8789	4964.2771	TRA
				130	7326.7787	5264.7559	TRA
				131	6954.8787	5522.0717	TRA
				132	6586.5588	5290.5545	TRA
				133	6746.2565	4840.4770	TRA
				134	6470.3556	4625.1198	TRA
				135	6140.0335	4408.9105	SS
				136	5736.1194	4912.1929	INT
				137	6485.7382	4605.4126	TRA
				138	5986.3822	4278.4634	TRA
				139	5981.3371	4275.1612	INT
				140	5000.0000	5000.0000	
				141	5038.9953	5018.5905	TRA
				142	5131.6281	5027.8048	TRA
				143	5215.7407	5022.6561	TRA
				144	5342.4711	5009.8081	TRA
				145	5481.5757	4978.1121	TRA
				146	5618.6623	4940.2092	TRA
				147	5733.8999	4911.3347	TRA
				148	5717.1503	4953.6934	TRA
				149	5571.4467	5343.1076	TRA
				150	5568.8876	5528.9600	TRA
				151	5244.2155	5544.2080	TRA
				152	5175.8302	5534.1151	TRA
				153	5217.3168	5299.9619	TRA
				154	4921.7596	5193.1662	TRA
				155	4819.8719	5444.7151	TRA
				156	4818.5204	5448.0517	TRA
				157	4834.1352	5453.3835	TRA
				158	5083.2964	5514.9293	TRA
				159	5116.4698	5525.3447	TRA
				160	5175.8302	5534.1151	TRA
				161	4819.9807	5444.4463	TRA
				162	4555.6899	5355.0830	TRA
				163	3629.9943	8092.8171	TRA
				164	4385.8675	5303.4234	TRA

JOB #15 198JACQUES [479]

Bearing	Distance	Elev	Descrip	Pnt.	Northing	Easting	Type
-----08-28-2023-----				07:11:56	-----D:...\BMFOURTH		
				165	4435.7490	5183.2658	TRA
				166	4481.7046	5068.1714	TRA
				167	4675.0692	4602.3829	TRA
				168	5065.3194	4766.8989	TRA
				169	5000.0000	5000.0000	SS
				170	4934.3606	4711.6912	TRA
				171	4630.5182	5380.3843	TRA
				180	7322.6415	5263.5117	
				181	6806.9644	4856.4169	TRA
				182	6500.5552	4624.6346	TRA
				183	6398.2960	4547.9802	TRA
				184	5984.9606	4277.4439	TRA
				185	5011.8655	3640.5335	TRA
				186	4882.1752	3555.6487	TRA
				187	6486.8601	4642.8595	TRA
				188	5064.4543	3566.6436	INT
				189	4888.1416	3589.5191	INT
				190	4901.8736	3568.5391	INT
				191	6488.6302	4639.3843	INT
				192	6484.0863	4604.1421	INT
				193	4437.8810	4277.4439	INT
				194	4901.8724	3568.5408	INT
				195	5030.5125	3652.7384	INT
				200	5001.5534	5000.6324	
				201	5040.4835	5019.3591	TRA
				202	5133.0836	5028.8970	TRA
				203	5217.2136	5024.0425	TRA
				204	5343.9881	5011.6375	TRA
				205	5483.2027	4980.4280	TRA
				206	5620.4209	4943.0044	TRA
				207	5735.7588	4914.5330	TRA
				208	5718.8612	4956.8328	TRA
				209	5571.7973	5345.7354	TRA
				210	5568.5886	5531.5777	TRA
				211	5243.8651	5545.6907	TRA
				212	5175.5156	5535.3588	TRA
				213	5217.8203	5301.3521	TRA
				214	4922.6383	5193.5239	TRA
				215	4819.8719	5444.7151	TRA
				216	4818.5087	5448.0470	TRA
				217	4834.1048	5453.4333	TRA
				218	5083.0494	5515.8497	TRA
				219	5116.1862	5526.3809	TRA
				220	5175.5156	5535.3588	TRA
				221	5735.4335	4913.9715	INT
				222	5735.3038	4914.3078	TRA
				225	4649.7354	4614.4486	
				226	4797.4037	4239.0265	TRA
				227	4876.4246	4048.8611	TRA
				228	5086.2036	3511.4755	TRA
				229	5131.6151	3398.0806	TRA
				230	6196.6823	3517.0399	TRA
				231	6144.7521	3797.1467	TRA
				232	6073.7927	4016.2528	TRA
				233	5972.7303	4299.1530	TRA
				234	5743.8199	4892.2940	TRA
				235	5215.3505	5024.4781	TRA
				236	5000.1396	5000.7957	TRA


JOB #15 198JACQUES [479]

Bearing	Distance	Elev	Descrip	Pnt.	Northing	Easting	Type
-----08-28-2023-----				07:11:56	-----D:... \BMFOURTH		
				237	5058.9900	4789.3009	TRA
				238	4649.7327	4614.4353	TRA
				239	4472.9786	5036.1205	TRA
				240	4419.9455	5177.2875	TRA
				241	5618.4480	5266.0576	TRA
				242	5572.5587	5346.4412	TRA
				243	5574.6025	5526.3596	TRA
				260	4961.3181	5064.5794	TRA
				261	5053.3809	5026.3040	INT
				262	4961.5867	3543.3443	TRA
				263	4952.5532	3547.6332	TRA
				264	4943.5196	3551.9221	TRA
				265	4934.4860	3556.2110	TRA
				266	4925.4525	3560.4999	TRA
				267	4916.4189	3564.7888	TRA
				268	4907.3853	3569.0777	TRA
				269	4898.3518	3573.3666	TRA
				270	4889.3182	3577.6555	TRA
				271	5975.9107	4289.7987	TRA
				272	5979.2084	4280.3581	TRA
				273	5982.5061	4270.9175	TRA
				340	4999.6195	5001.7289	
				341	5038.6068	5020.3363	TRA
				342	5131.2357	5029.5905	TRA
				343	5215.3505	5024.4781	TRA
				344	5342.0864	5011.6848	TRA
				345	5481.2047	4980.0489	TRA
				346	5618.3076	4942.2050	TRA
				347	5733.5577	4913.3803	TRA
				348	5716.7898	4955.7317	TRA
				349	5570.9182	5345.0831	TRA
				350	5568.2789	5530.9343	TRA
				351	5243.6002	5546.0423	TRA
				352	5175.2193	5535.9199	TRA
				353	5216.8069	5301.7846	TRA
				354	4921.2958	5194.8613	TRA
				355	4819.2995	5446.3662	TRA
				356	4817.9466	5449.7023	TRA
				357	4833.5591	5455.0408	TRA
				358	5082.6938	5516.6942	TRA
				359	5115.8627	5527.1238	TRA
				360	5175.2193	5535.9199	TRA
				361	5080.2560	4927.0436	TRA
				440	4999.8129	5000.7952	
				441	5038.7540	5019.4990	TRA
				442	5131.3596	5028.9827	TRA
				443	5215.4868	5024.0788	TRA
				444	5342.2541	5011.5995	TRA
				445	5481.4503	4980.3083	TRA
				446	5618.6466	4942.8042	TRA
				447	5733.9677	4914.2651	TRA
				448	5717.0949	4956.5748	TRA
				449	5570.2592	5345.5636	TRA
				450	5567.1595	5531.4078	TRA
				451	5242.4443	5545.7113	TRA
				452	5174.0887	5535.4195	TRA
				453	5216.2562	5301.3880	TRA
				454	4921.0110	5193.7329	TRA


JOB #15 198JACQUES [479]

Bearing	Distance	Elev	Descrip	Pnt.	Northing	Easting	Type
-----08-28-2023-----				07:11:56	-----D:...\BMFOURTH		
				455	4818.3919	5444.9844	TRA
				456	4817.0307	5448.3171	TRA
				457	4832.6300	5453.6943	TRA
				458	5081.6111	5515.9646	TRA
				459	5114.7541	5526.4764	TRA
				460	5174.0887	5535.4195	TRA
			INT	461	5736.0102	4913.7596	INT
				462	5734.6946	4915.0135	TRA
				463	4999.9442	5000.0263	TRA
				464	5840.1891	4649.8009	INT
				465	5742.8800	4892.2641	INT
				466	5826.4263	4683.1593	INT
				467	5840.1891	4649.8009	INT
				468	5059.0619	4789.2419	INT
				469	5059.0619	4789.2419	TRA
				470	5735.1452	4914.7192	INT
				471	5880.6528	4239.1402	TRA
				472	5021.1213	3676.5595	INT

Point#, Start#-End# or G#= 4-

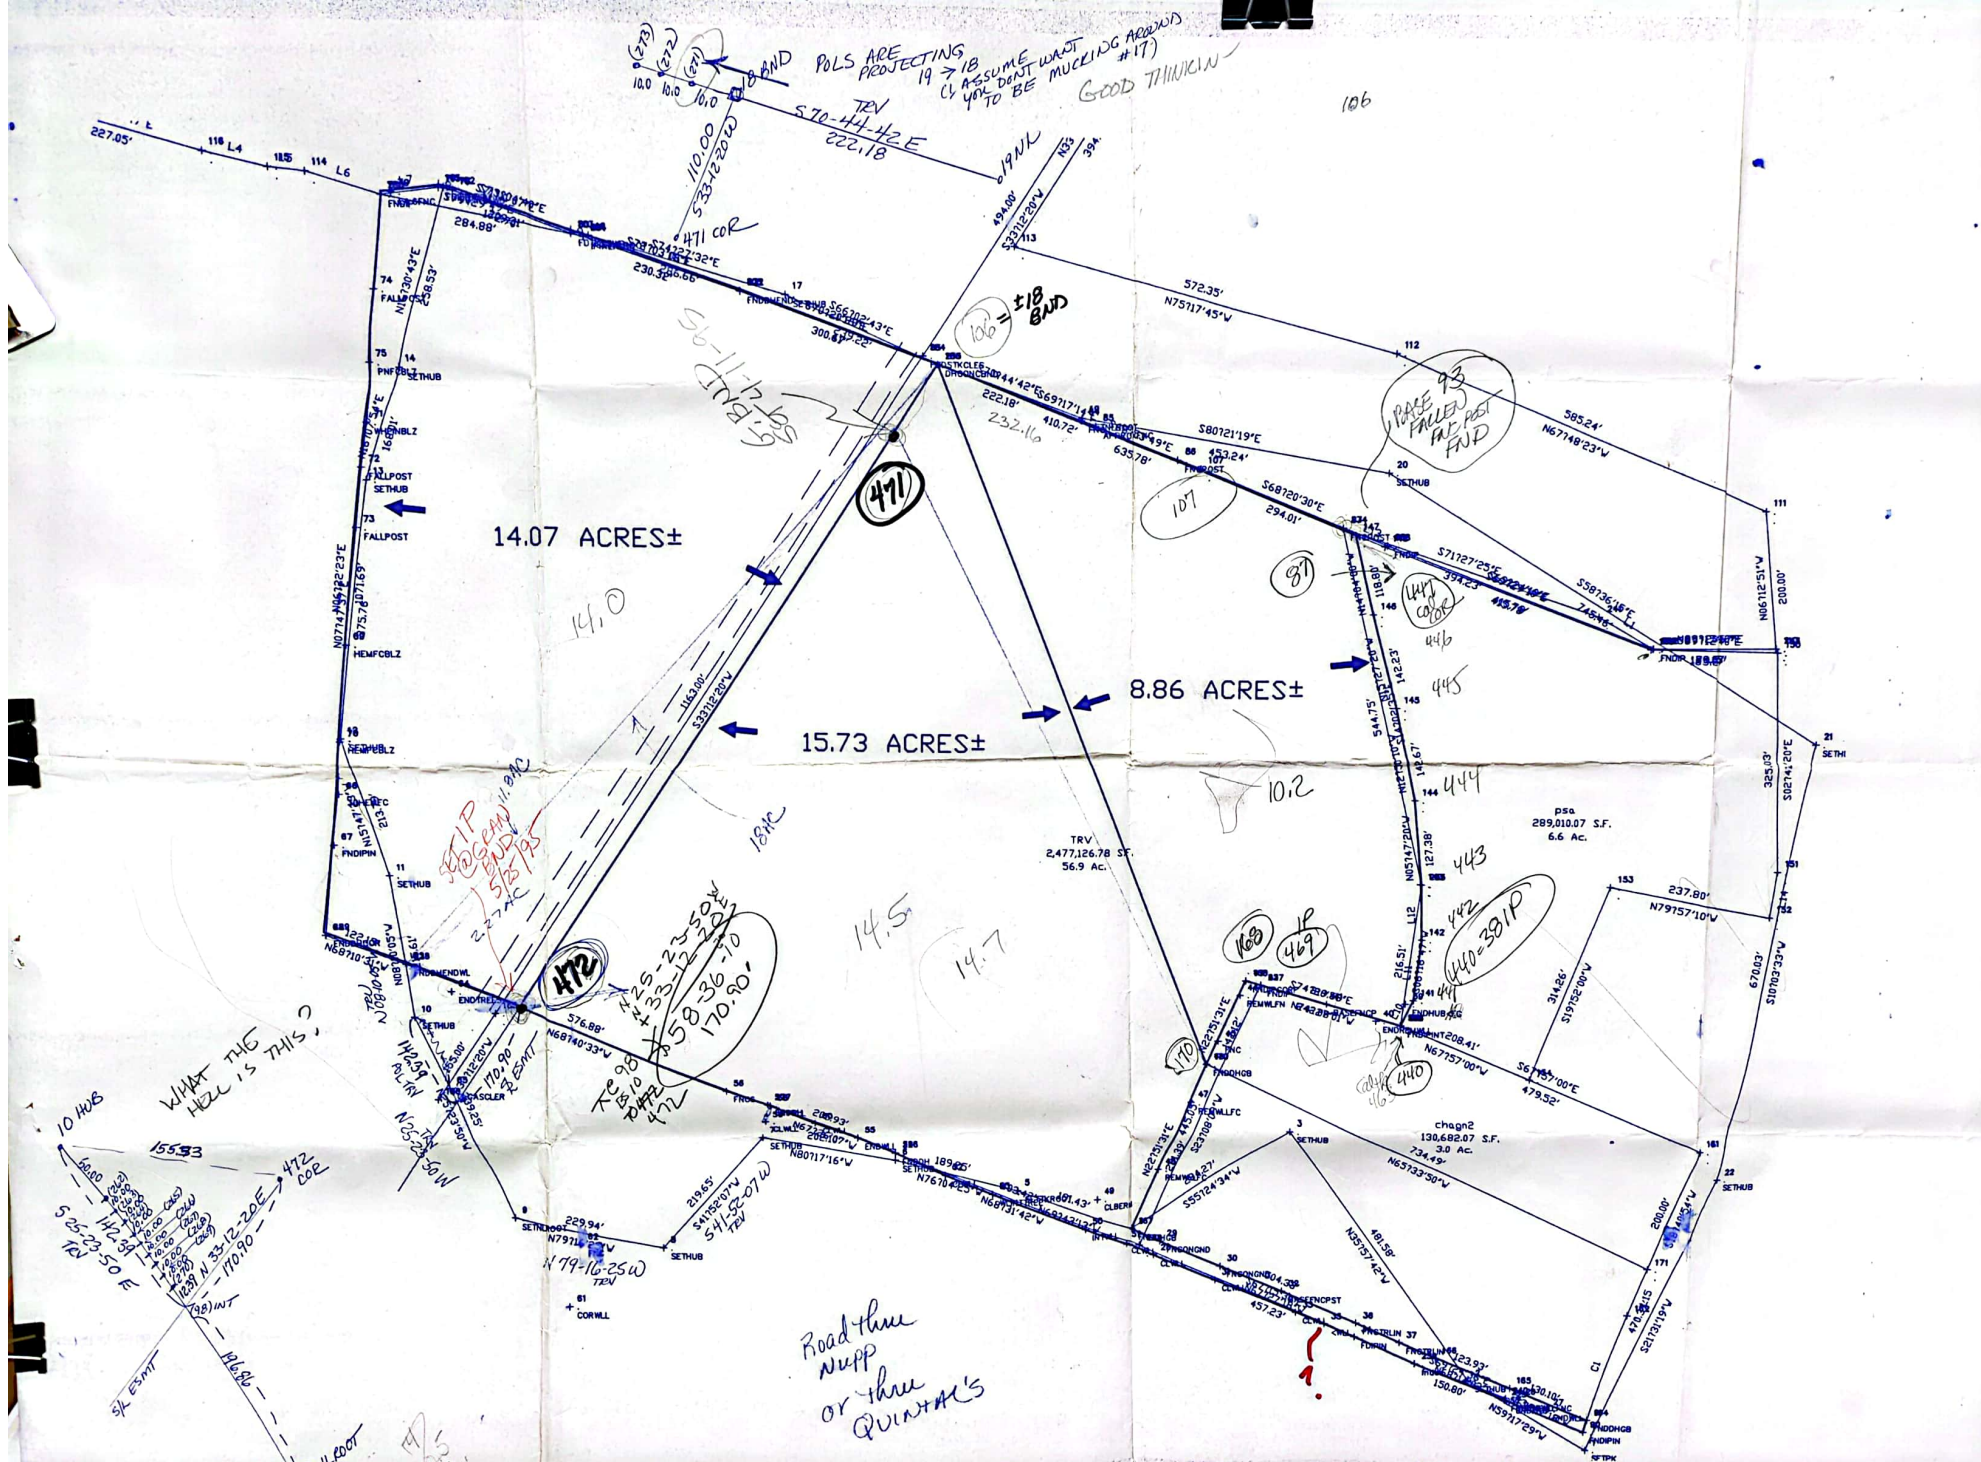



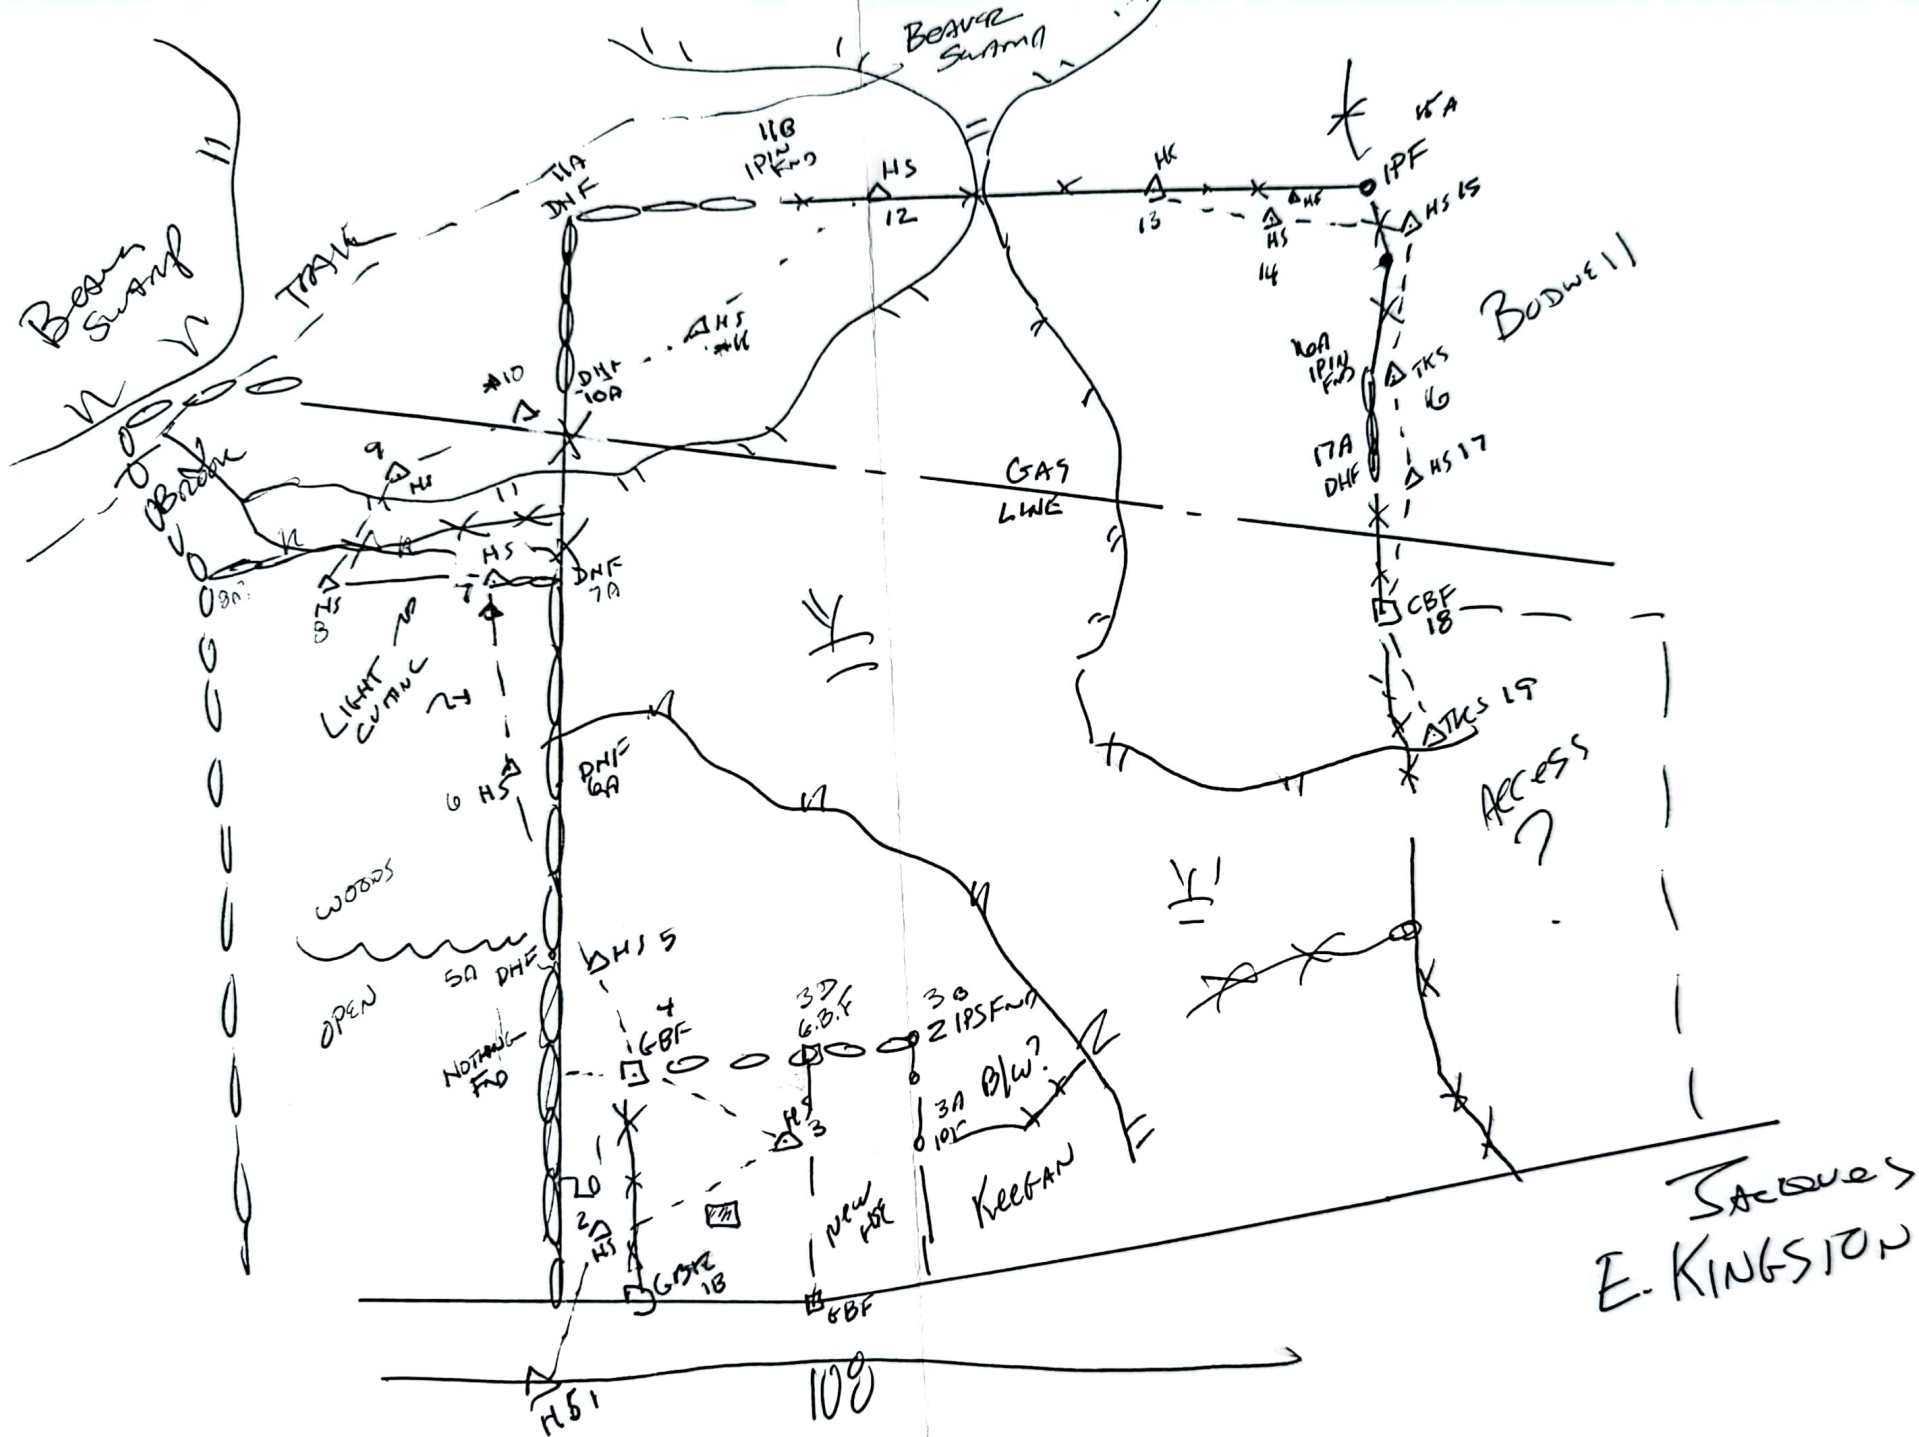

14045-R-1N
Not Recorded - Assessment Only
Modification Only

ASSESSORS MAPS

K E A S T K I N G S T O N T O W N

14045-R-1N
Not Recorded - Assessment Only
Modification Only

PREPARED UNDER THE DIRECTION OF
THE EAST KINGSTON MAP COMMITTEE
BY
AVER ARNOLD INC.
415 STATE STREET, SUITE 200
NASHUA, NEW HAMPSHIRE 03061

1" = 100'



1	2	3	4
5	6	7	8
9	10	11	12

PREPARED UNDER THE DIRECTION OF
THE EAST KINGSTON MAP COMMITTEE
BY
AVER ARNOLD INC.
415 STATE STREET, SUITE 200
NASHUA, NEW HAMPSHIRE 03061

1" = 100'



1	2	3	4
5	6	7	8
9	10	11	12



Keegan

get ^{Row} 1188-059
1158-004
✓ 919-1162

Dougherty
1967 ↑ 1863-249

Dougherty
1965 ↑ 1801-033

Dougherty
1904 ↑ 1720-153 get copy

Mann 116 AC 11/10/1904 1188-059

1963 ↑ 11677-104

~~11677-104~~

Wormwood

116 AC 1950 ↑ 1158-004 ~~1158-004~~

Harold W. Edwards

1940 ↑ 959-437

Effie A Cook

1936 ↑ 919-1162

Harnett R Tilton (wife)

↑ all whatever to wife

will of Wallace L. Tilton

Jose A → V. Tilton
Gale → Tilton

→ Decree recorded 904-256
Superior Court Decree 2910 E 1935
title vested
in Harnett R Tilton
2/19/35

Leaves BK
webster

91 [80 AC ±] Mary Rd

Sydney R Gale → Jose A Tilton

Wallace Tilton's inventory #26866 (1934)
shows 40 AC homestead only
all to wife Hattie R. Tilton

TRK ULYSSES S. TILTON 1920-1939

753-062

787-024 ← Wallace 1/2 UND 2 parcels E/S RD
1925 homestead Mary Elizabeth Tilton

TRK WALLACE L. TILTON 1920-1939

787-025 * get copy

Mary E Tilton #12116 will 1903
~~#21812 ADAM 1924~~

#12116 NS

1) life estate (all R/E) to son
Horace Livingston Tilton & ^{his} wife
Eugenia Clementine Tilton

2) remainder to sons

Ulyses Sanborn Tilton

Wallace Livingston Tilton

to be divided equally

No mention of husband

Check for Tilton < 1903

1892 Lavinia H. Tilton #7385 see

~~1897 Nathan B " #9417 next p~~

TRK Mary E Tilton 1882-1919 ^{see back}
506-0811 assign mortgage ~~#~~ 418-065
638-452 lease 9 AC E/S RD

~~354~~-253

632-159

DD 5/13/1908

RD same

Everett A Tilton



Louisa C. Webster

heirs BK Webster

Sydney
A. Gale

80 AC

Main Rd
Ex
to
Hav.

Sydney A Gale
Joseph A Tilton

homestead
of Joe's father
Aaron Tilton

392-028

DD 5/25/1858

RD same

Mary Jane Tilton
of East Kingston
↓

Everett A. Tilton of
Manchester

Jonathan Webster

heirs of
Nathan Smith

35AC±

Hwy
Ex
to
HAY

heirs of
Aaron
Tilton
(deceased)

Same Amos Tilton → Ruth Webster mortgage
taken by Ruth in court 9/1852 (1/29/1844)
conveyed to me 5/6/1853 354-253

354-253 Ruth Webster

DD 5/6/1853

RD same

↓
Mary Jane Tilton

Same desc as above

possible layout of Rt 108 p564 565
2 Rods
See p 571, 572 - 4 Rods

John
Webster

after 1841
TOR Amos Tilton 1813 - 1864

317-367

311-441

312-444

313-202

313-371

315-110

DD 4/24/1844
RD 8/13/1844

317-151 - Amos to Aaron Tilton (son?) all interest

321-388

321-389

330-350

333-443

w/ mortgage in 80AC
Jonathan Webster and others
heirs
Nathan
Smith
80AC RD
Levi Tilton

TOR Benjamin HOIT > 1841 - 1864

322-214 Northwood

307-129 Epping

318-345 "

316-384 C "

346-198 Newton

TEE Ruth Webster < 1853

1813 - 1864

318-400

40 R@ a pond

321-476

w/s B&M RR 80 rods

313-202

344-331


8 AC Kingston

{ 335-166 }

{ 336-176 }

{ 339-191 }

Ruth
E. Webster

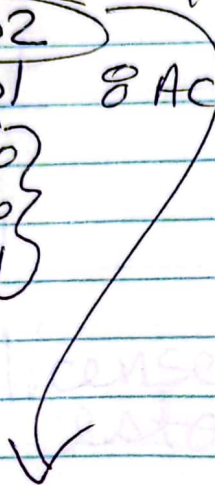

313-202

mortgage Amos Tilton

↓
Ruth Webster

DD 11/29/1844

RD 2/2/1844

Jonathan Webster

Nathan
Smith's heirs
"Northwest"

35 AC
LAND

ROAD

heirs Aaron
Tilton Decd.

~~Nothing~~

Southern
Planning Commission
Mark Blakeman

312-444
417-448 ~~noting~~

312-444

DD 1/27/1844


RD 2/2/1844

AMOS TILTON



AARON TILTON

by license to sell from
estate of Aaron Tilton

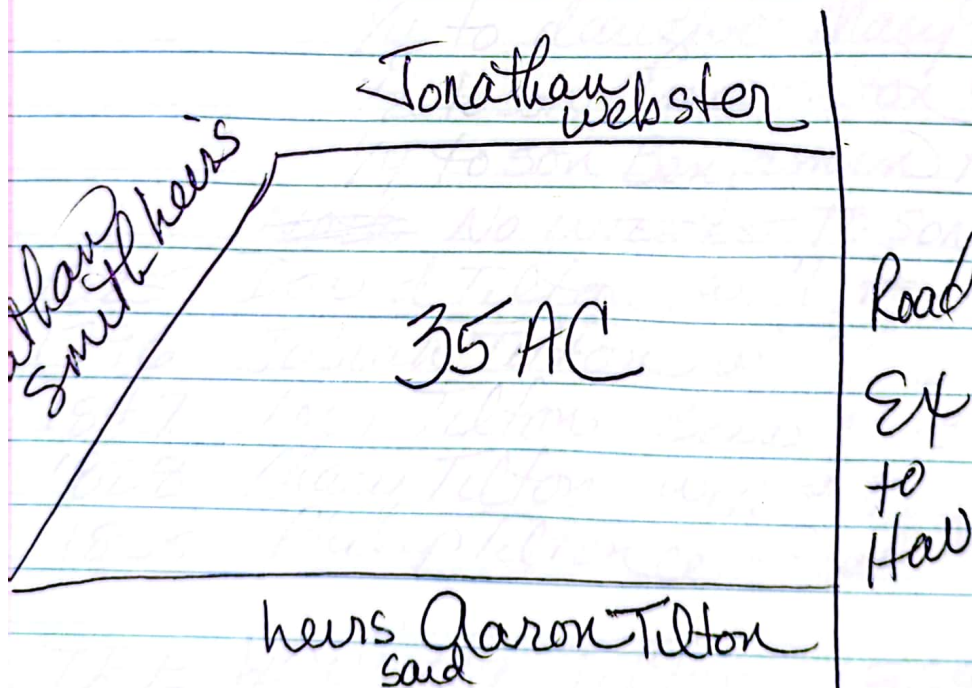

312-444 SAME PAGE SAME
DATE BUT BEFORE ON PAGE
AARON TO AMOS same
premises

1892 Lavina H. Tilton #7385 NS
LNV HOMESTEAD FARM #900

Frank N Tilton adm. (dies?)
Mary E Tilton daughter
maybe William Robinson second adm ??

Check Tilton < 1892

1841 Aaron Tilton 14150

INVY Homestead 70 AC $\frac{1}{2}$ Bldgs
12 AC WOODLAND Kingston?
2 AC salt marsh sea

remainder (after death of wife Mary)
 $\frac{1}{4}$ to daughter Mary Jane Tilton
 $\frac{1}{2}$ to son Amos Tilton
 $\frac{1}{4}$ to son Benjamin Hoyt.

~~ADT~~ NO INTEREST TO SON Aaron Tilton

1825 David Tilton will #11071 all East Kingston R/L to Aaron

1796 Josiah Tilton will #6273

1847 Levi Tilton Bond #15394

1828 Mary Tilton will #11656

1835 Philip Tilton certificate #12892

TEE Lavina Tilton 1864-1882

DD 1869 426-441 ← John L. Kelley

RD 1870 Mary E. Kelley

TEE is 40 AC
WIFE OF BENJAMIN H. TILTON late $\frac{1}{2}$ UND

(Same Aaron Tilton → BENJ H Tilton & Amos Tilton)

EXT TO HAY
Jona Webster
Nathan B Tilton
Jos Tilton
Josiah H Blake
NEW LANE (KENS TO E KING)

1796 Josiah Tilton # 6273
OS

wills all land in
East Kingston to son
David Tilton

80 ACRES[±] w/ BUDGS
part of the 19th & 20th
lots IN THE East Division
and also part of the (so-called)
18th lot

1825 David Tilton # 11071 OS

all R/E in East Kingston
to son Aaron

1841 Aaron Tilton # 14150 OS.

See previous page

1/4 to Mary Jane Tilton

1/2 to Amos Tilton

1/4 to Benjamin Hoit Tilton


75
103
109
150
233

026-319
DD 11/21/1735
RD 12/13/1742

John Loverin
↓
Josiah Tilton

Kingstown 30 AC±

One full half = ye upper or
western half of ye 20th lot
in East Division (more fully
appear in Kingstown Book of records)

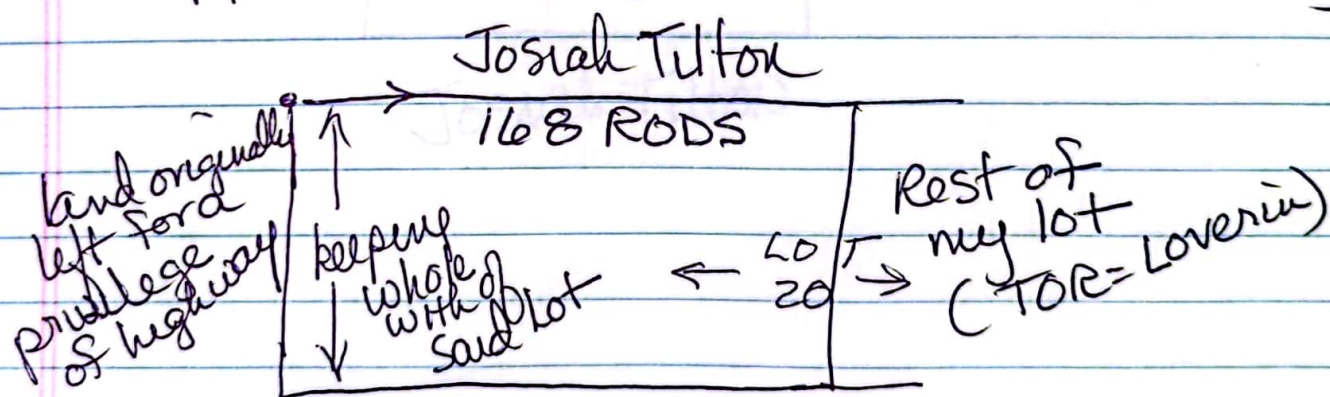

Isaac Griffin
John Darlin

3550
352
035 359
357
3543

035-350 thru 359

016-398

8/16/1726

7/1729


BENJAMIN WADLEY



JOSIAH TILTON

10 ACRES - part of 18th Lot
East Division

TOR

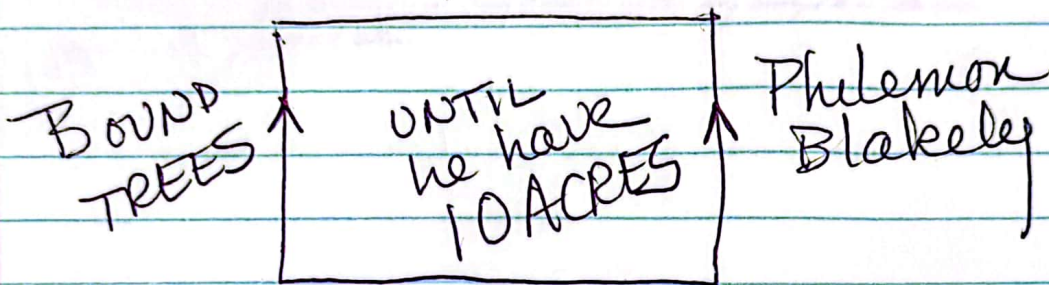

Josiah Tilton

Jonathan Webster Partition 1831 # 12181 OS


John Webster
Peter Sanborn

1/3 Ruth Webster
1/3 Anna Webster
1/3 Jonathan Webster

* The House
not

445.50

Abraham
Sanborn

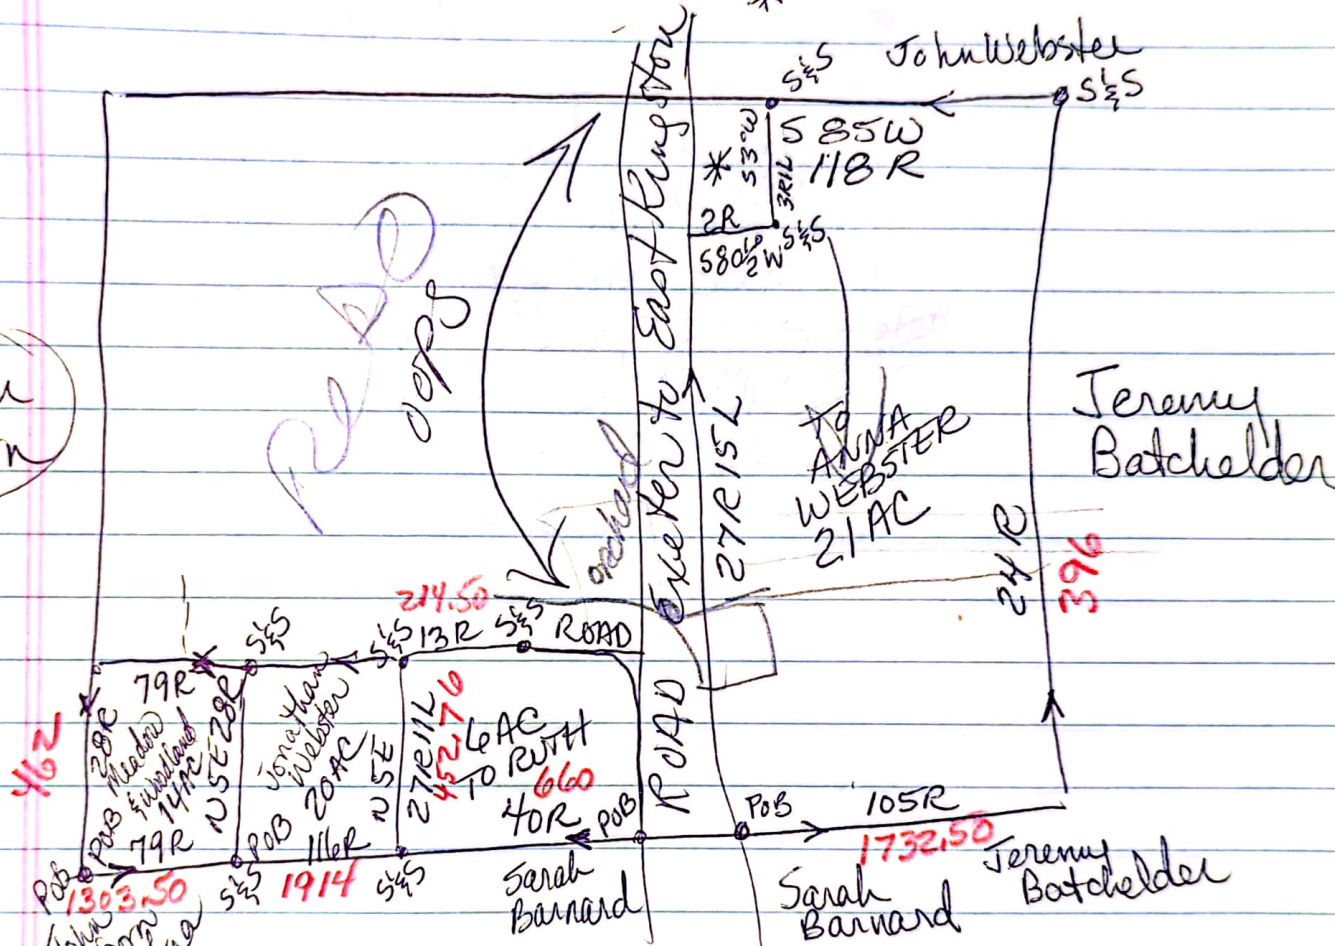


Sarah Barnard
Ruth Webster
Anna Webster
John Sanborn

28/10/1831

p476
60 AC
12 score Rods
40 Rods wide

200 AC
8 1/2 miles long
3 miles wide
34 Rods wide
3 miles long

Kingston Records

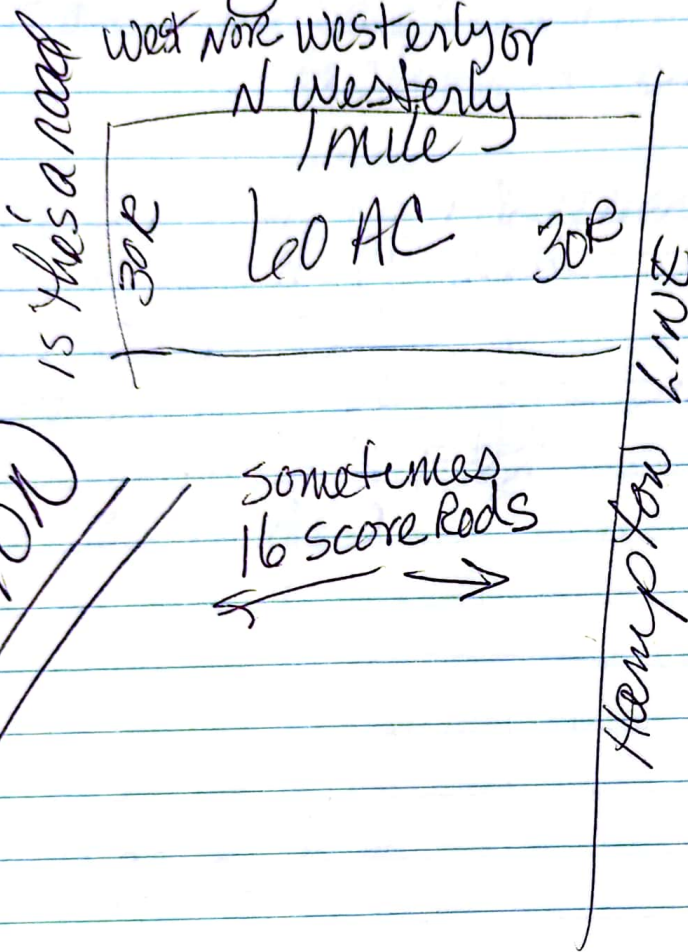

EAST DIVISION

sometimes
16 score Rods

p463
To John Webster
16th Lot
Lot 15 16 score Rods
60 AC
1 mile N Hamp line
Lot 17 p464
corrected description

p305
Book 2
1702/3

To Thomas Webster
20th LOT


NW
60 AC
1 mile N Hamp line

p345 to Nathaniel Sanborn

p366 John Webster 1st Division
p387 Lot 17 to John Stockbridge

p448 to Joseph Tilton to ye right of Oriskany
Elkens 1st Division

60 AC
20E 13 AC 20E
Country Road which runs North and South

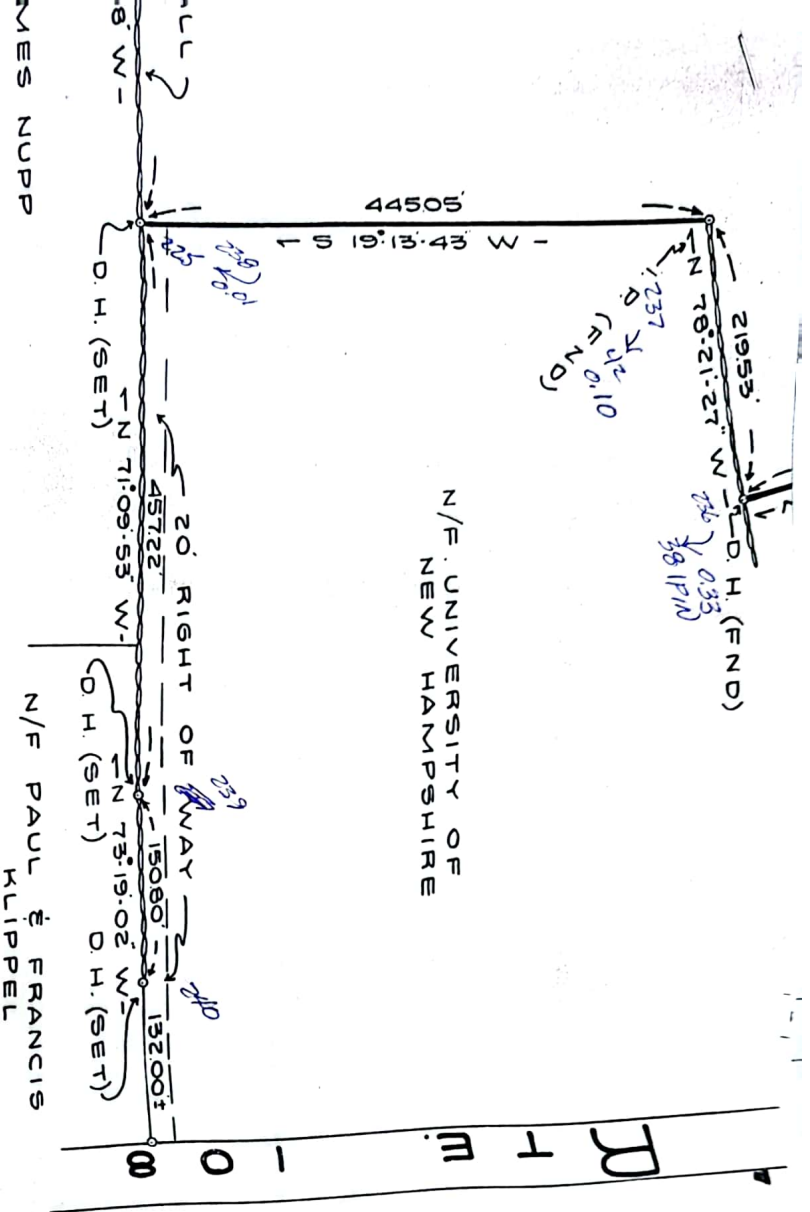

Notes

ERROR OF CLOSURE
OF RANDOM TRAVERSE
LESS THAN ONE PART
IN 10,000.

SEE: PLAN OF LAND
IN EAST KINGSTON, N.H.,
FOR DANIEL BOWELL
SCALE: 1" = 100', MARCH,
1986, BY VERNON W.
DINGMAN, III,
R.C.R.D. PLAN # D-14824


150.00
13.20
14.00

UNIVERSITY OF NEW HAMPSHIRE
SCALE: 1" = 100'

J. B. ASSOCIATES, INCORPORATED
145 MARSTON STREET, LAWRENCE, MA. 01841

54-16
16
38

N/E DANIEL BODWELL

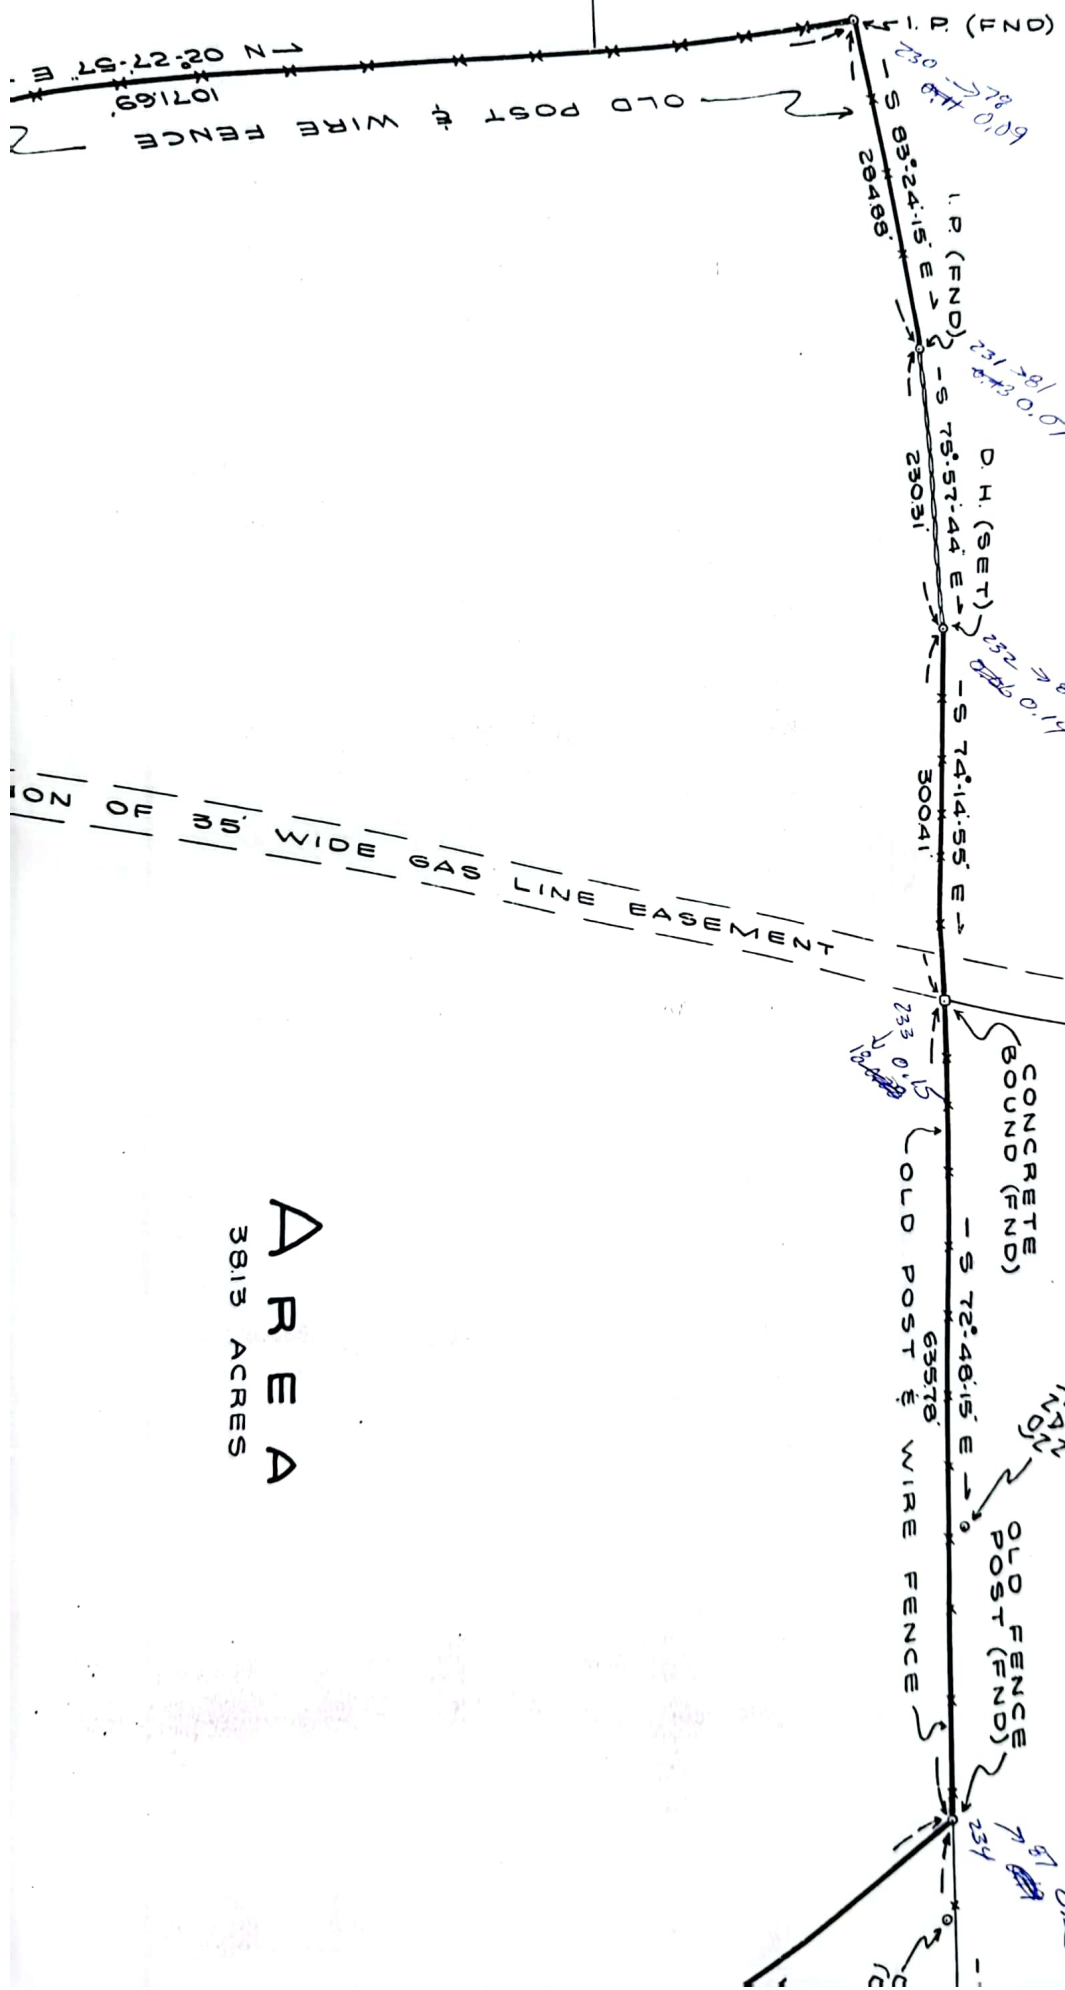


AREA
3813 ACRES

N/E GERALD & SARA H

pts 225-243


N/E
MICHAEL, BARBARA & MITCHELE
POLLETTA

N/E JAMES NC

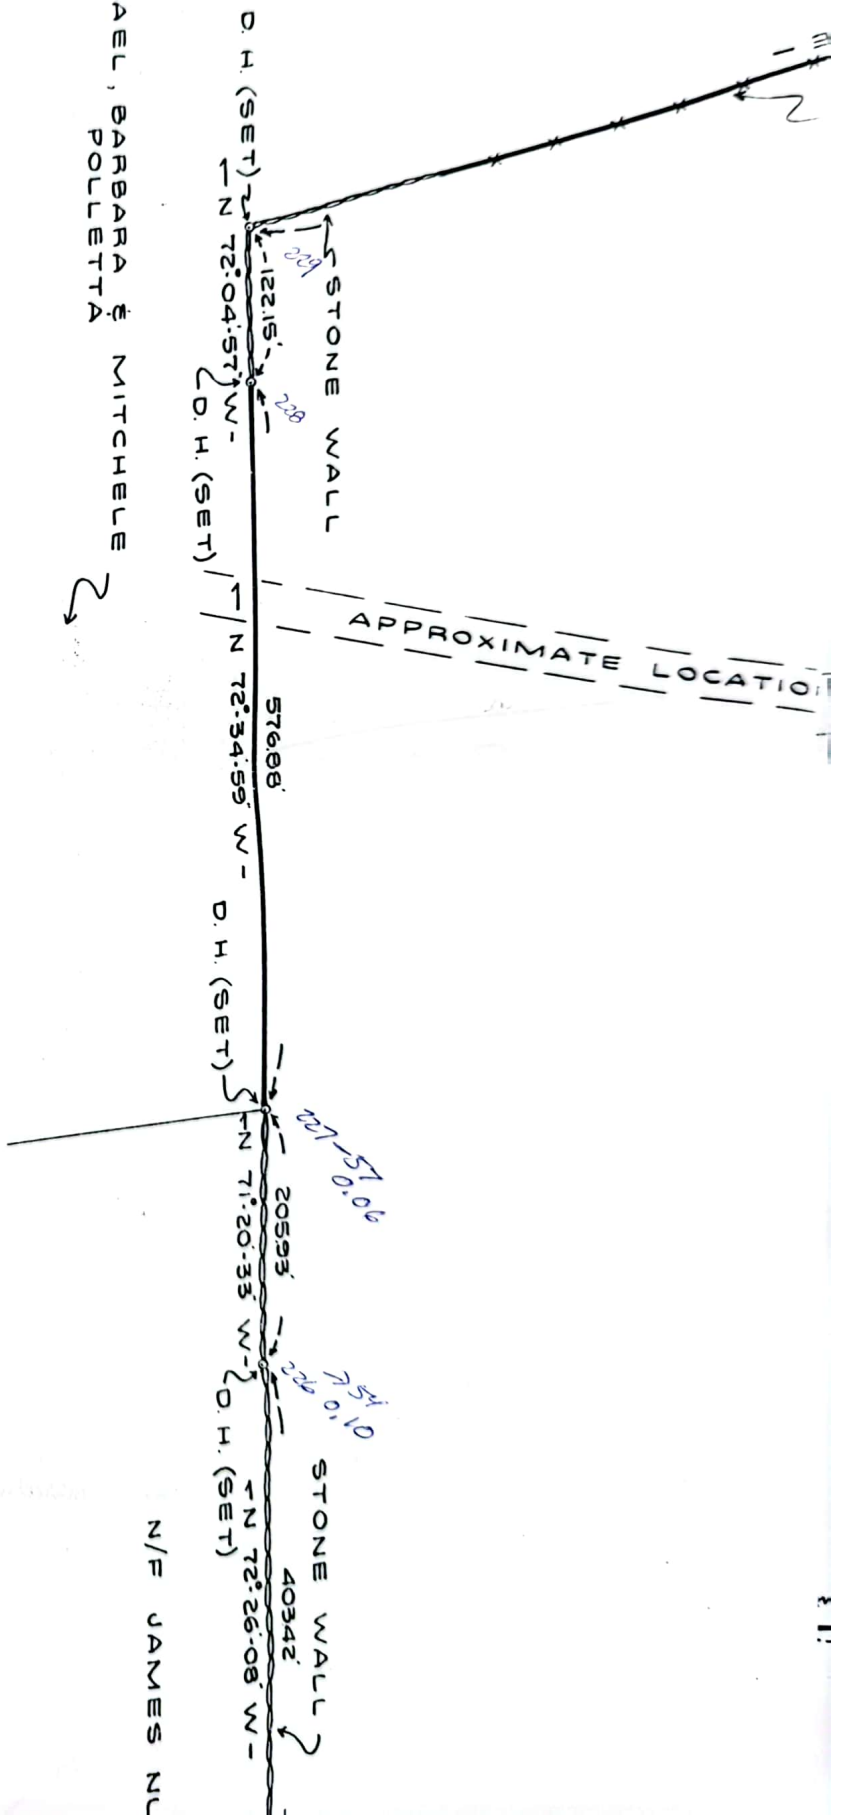


I CERTIFY THAT THIS SURVEY
PLAT SHOWS THE PROPERTY LINES
THAT ARE LINES OF EXISTING OWN-
ERSHIPS AND THAT THE LINES OF
STREETS AND WAYS SHOWN ARE
THOSE OF PUBLIC OR PRIVATE
STREETS OR WAYS ALREADY ESTAB-
LISHED AND THAT NO NEW LINES
FOR DIVISION OF EXISTING OWNER-
SHIP OR FOR NEW WAYS ARE SHOWN.

4/27/82
DATE
L. JAMES NC
JAMES NC
JAMES NC

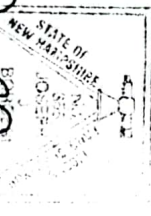


ARA HEAD

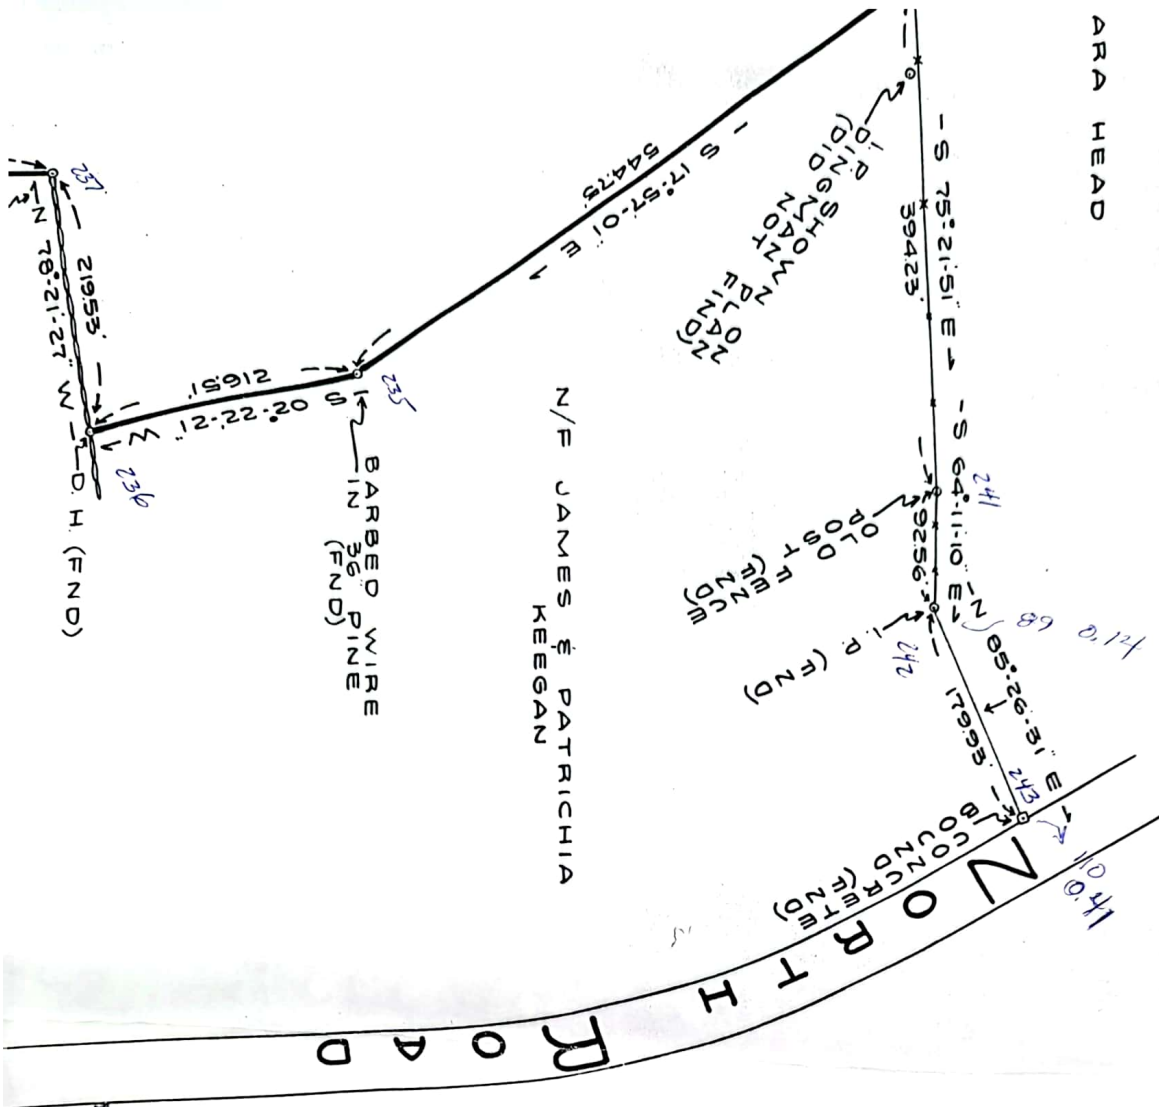


N/E JAMES & PATRICIA
KEEGAN

NORTH ROAD

N 77° 44' 52" E 1997.97
Plan 229 - Plan 242
N 73° 20' 26" E 1997.63
76.74
77.44
78.20
79.06
80.00
81.00
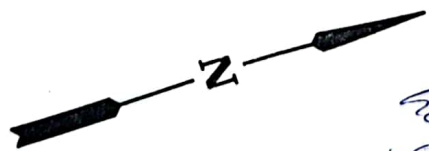

Base line -
hold 228 = 6330 ft
line to 242 = 8910 ft

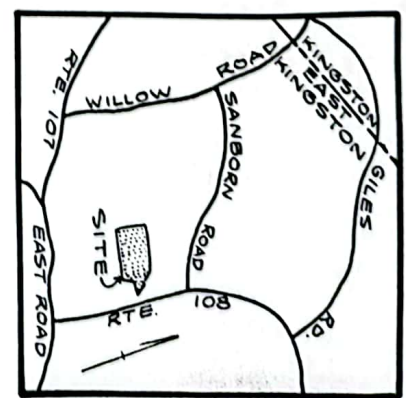

- LOCUS -
NOT TO SCALE

NOTES

Rockingham County Registry Of Deeds

EXETER, N.H. 03833

Request for copy of instrument recorded

GRANTOR	GRANTEE	BOOK	PAGE
		2/2	95
	✓ 1188-059		
	✓ 1158-004		
	✓ 919-162		

Request for copy of instrument recorded

GRANTOR	GRANTEE	BOOK	PAGE
		31	95
	✓ D 22808		
	✓ SCALE D 21886		
	✓ D 21613		
	✓ D 8124		

GRANTOR	GRANTEE	BOOK	PAGE
		1/31	95
	✓ 202-508		
	✓ 202-510		
	✓ 992-163		
	✓ 1370-229		

Total number of pages

CERTIFIED

Paid

BILL

WILL PICK UP

MAIL TO:

Order taken by:

Sent out by:

Rockingham County Registry Of Deeds

EXETER, N.H. 03833

Request for copy of instrument recorded

GRANTOR	GRANTEE	BOOK	PAGE
		1/31	95
	✓ 164-523		
	✓ 164-544		
	✓ 037-348		
	✓ 128-298		
	✓ 152-152		
	✓ 142-456		
	✓ 121-011		
	✓ 1194-289		

Total number of pages

EXETER, N.H. 03833

Request for copy of instrument recorded

GRANTOR	GRANTEE	BOOK	PAGE
		1/31	95
	✓ 787-025		
	✓ 753-262		
	# 12181.05		
	Jonathan Greeley 1755 WP		
	Jacob Gale 11760 WP *		
	Tristram Sanborn 1755 WP		

Total number of pages

CERTIFIED

Paid

BILL

WILL PICK UP

MAIL TO:

Order taken by:

Sent out by:

Rockingham County Registry Of Deeds

EXETER, N.H. 03833

Request for copy of instrument recorded

GRANTOR	GRANTEE	BOOK	PAGE
		11/22	94
	✓ 2993-2606		
	✓ 2368-551		
	✓ 2309-1595		
	✓ 1188-063		
	✓ 2729-2198		
	✓ 1801-033		
	✓ 1801-034		
	✓ 1869-087		
	✓ 2468-069		
	✓ LNTS D 14824		

Total number of pages

CERTIFIED

GRANTOR

GRANTEE

BOOK

PAGE

Total number of pages

CERTIFIED

Paid

BILL

WILL PICK UP

MAIL TO:

Order taken by:

Sent out by: